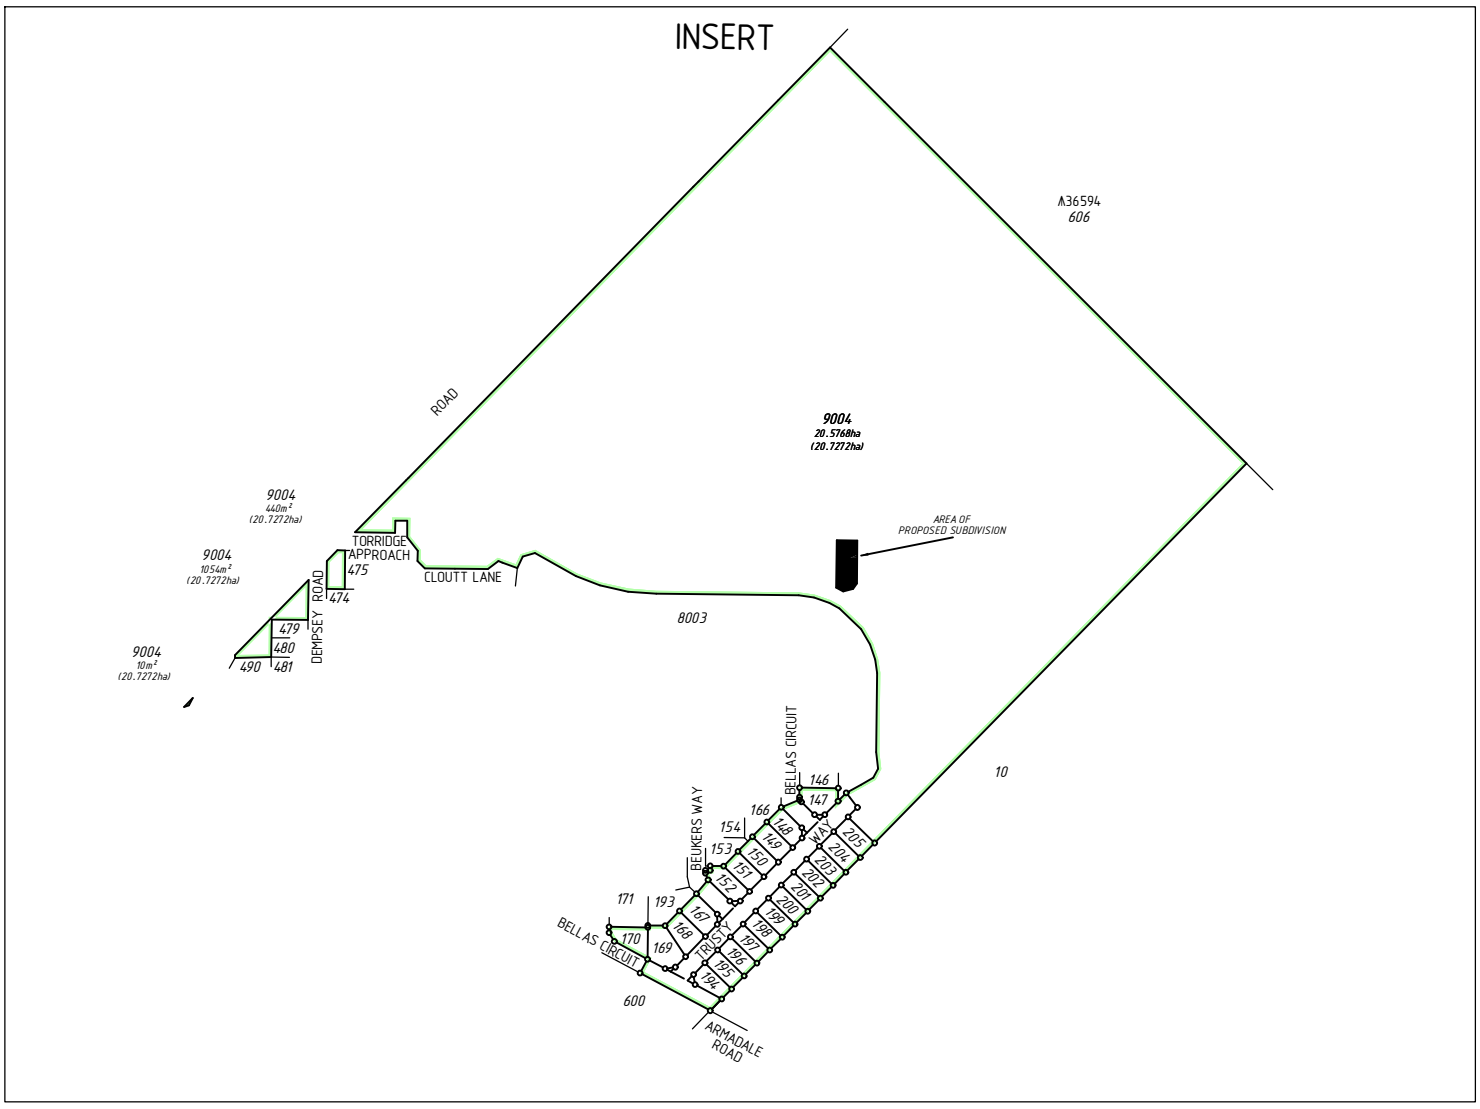

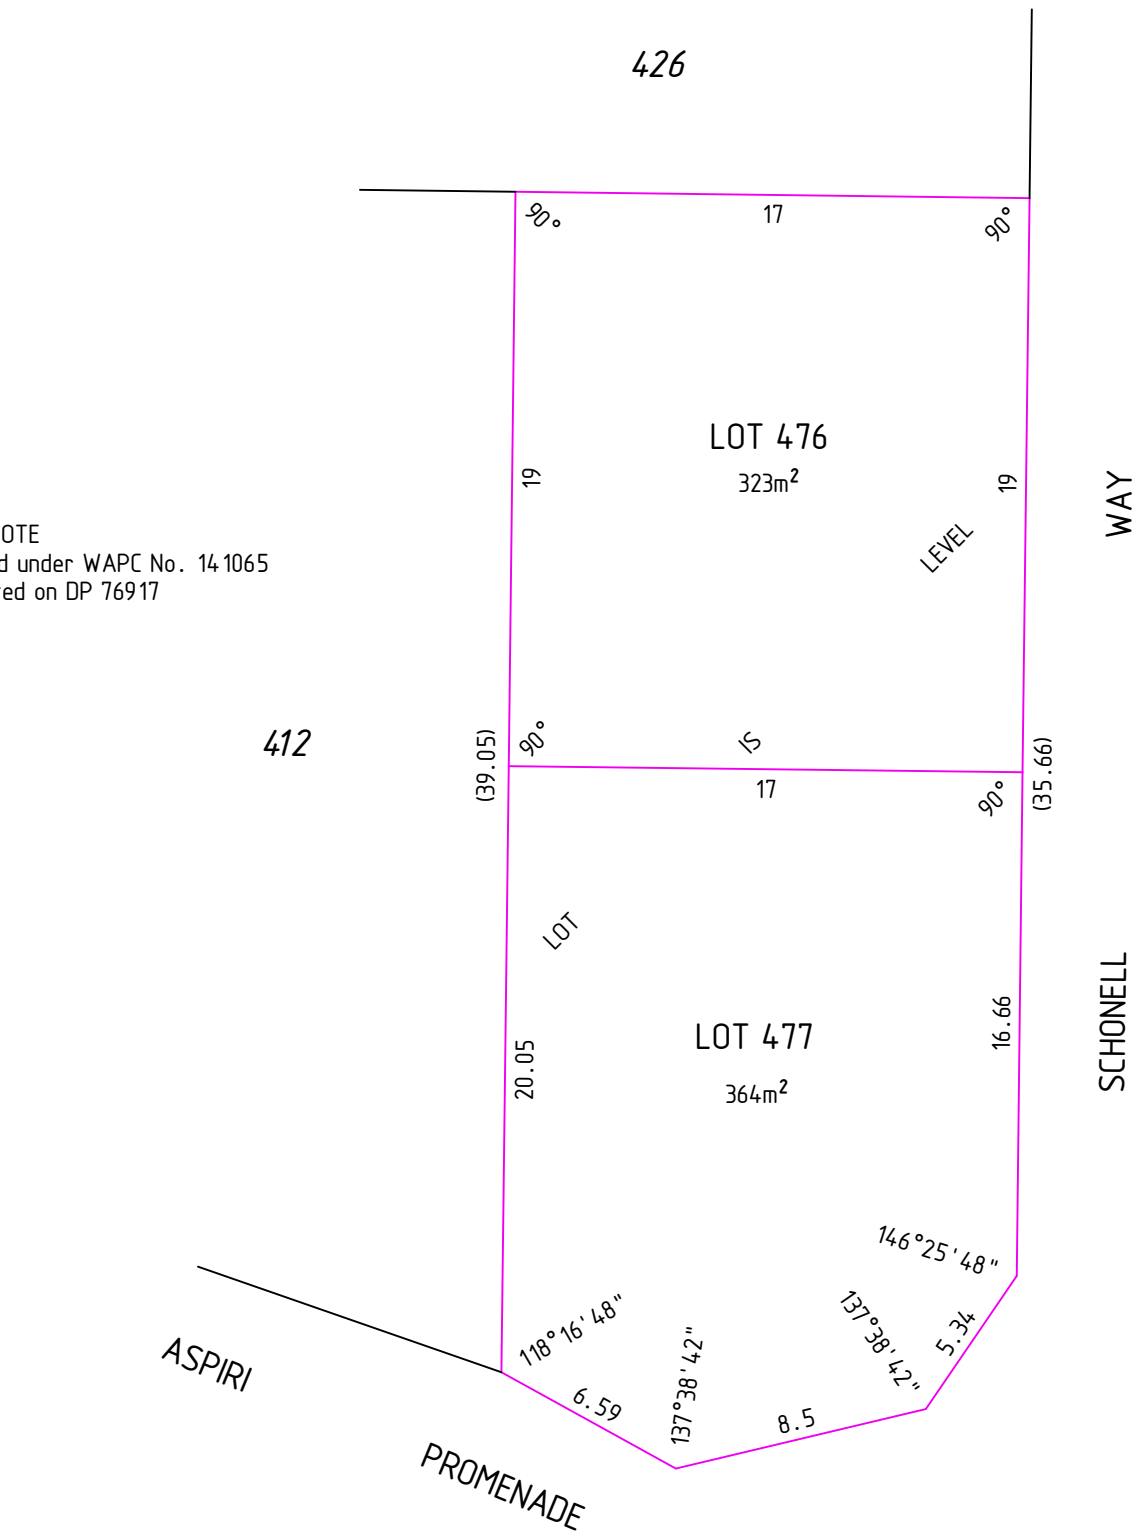

NOTE
Boundaries are proposed under WAPC No. 141065
and as depicted on DP 76917

Ver.	Description	Drawn	Date	Checked
A	Initial Issue	PKA	01/05/2013	SDW

FILES
mapCOGO:-
Ustation:- 94000ap-112a.dgn

N

PROPOSED SUBDIVISION OF LOT 9004 ON DP 75730 C.T. 2799/261

CLIENT:
PGC W.A

The contents of this plan are current and correct as of the date stated within the revision panel. All consultants and persons wishing to utilise this data should satisfy themselves of this plans currency by contacting the McMullen Nolan Group.

SCALE 1 : 250 @ A3 - 1 : 125 @ A1
2.5 0 10
ALL DISTANCES ARE IN METRES
For a true to scale reproduction of this plan, plot it to A3 with the Paging Scaling set to None.

Proposed Boundary
Abutting Boundary

McMULLENNOLAN GROUP
Surveying Excellence
Head office:
Level 1, 2 Sabre Crescent
Jandakot, W.A. 6164
PO Box 3526, Success
W.A. 6964, Australia
Tel: (08) 6436 1599
Fax: (08) 6436 1500
info@mcmullennolan.com.au
www.mcmullennolan.com.au
ABN 90 009 363 311
Offices in: Port Hedland, Margaret River, Broome, Kununurra

Project Mngr.	MARK MARIOTTI	Datum	PCG94

94000 - 112 - A
Job Number | Plan Number | Version