AMENDMENTS TABLE (PLAN GRAPHICS ONLY)			
VER	AMENDMENT	AUTHORISED BY	DATE

SURVEY CARRIED OUT UNDER REGULATION 26A
SPECIAL AREA GUIDELINES

LIMITED IN DEPTH TO 60.96 METRES

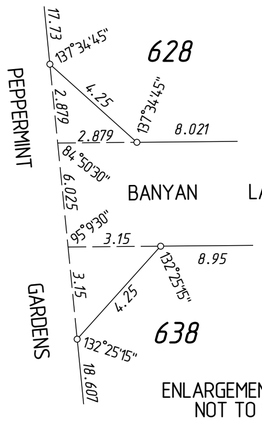

ENLARGEMENT AT "A"
NOT TO SCALE

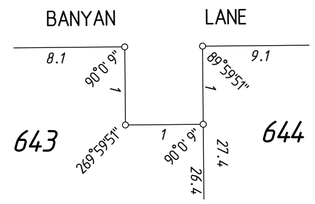

ENLARGEMENT AT "B"
NOT TO SCALE

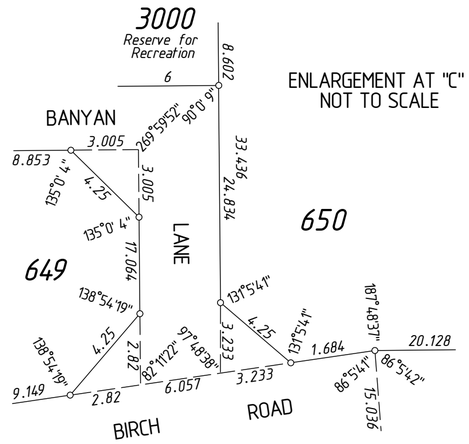

ENLARGEMENT AT "C"
NOT TO SCALE

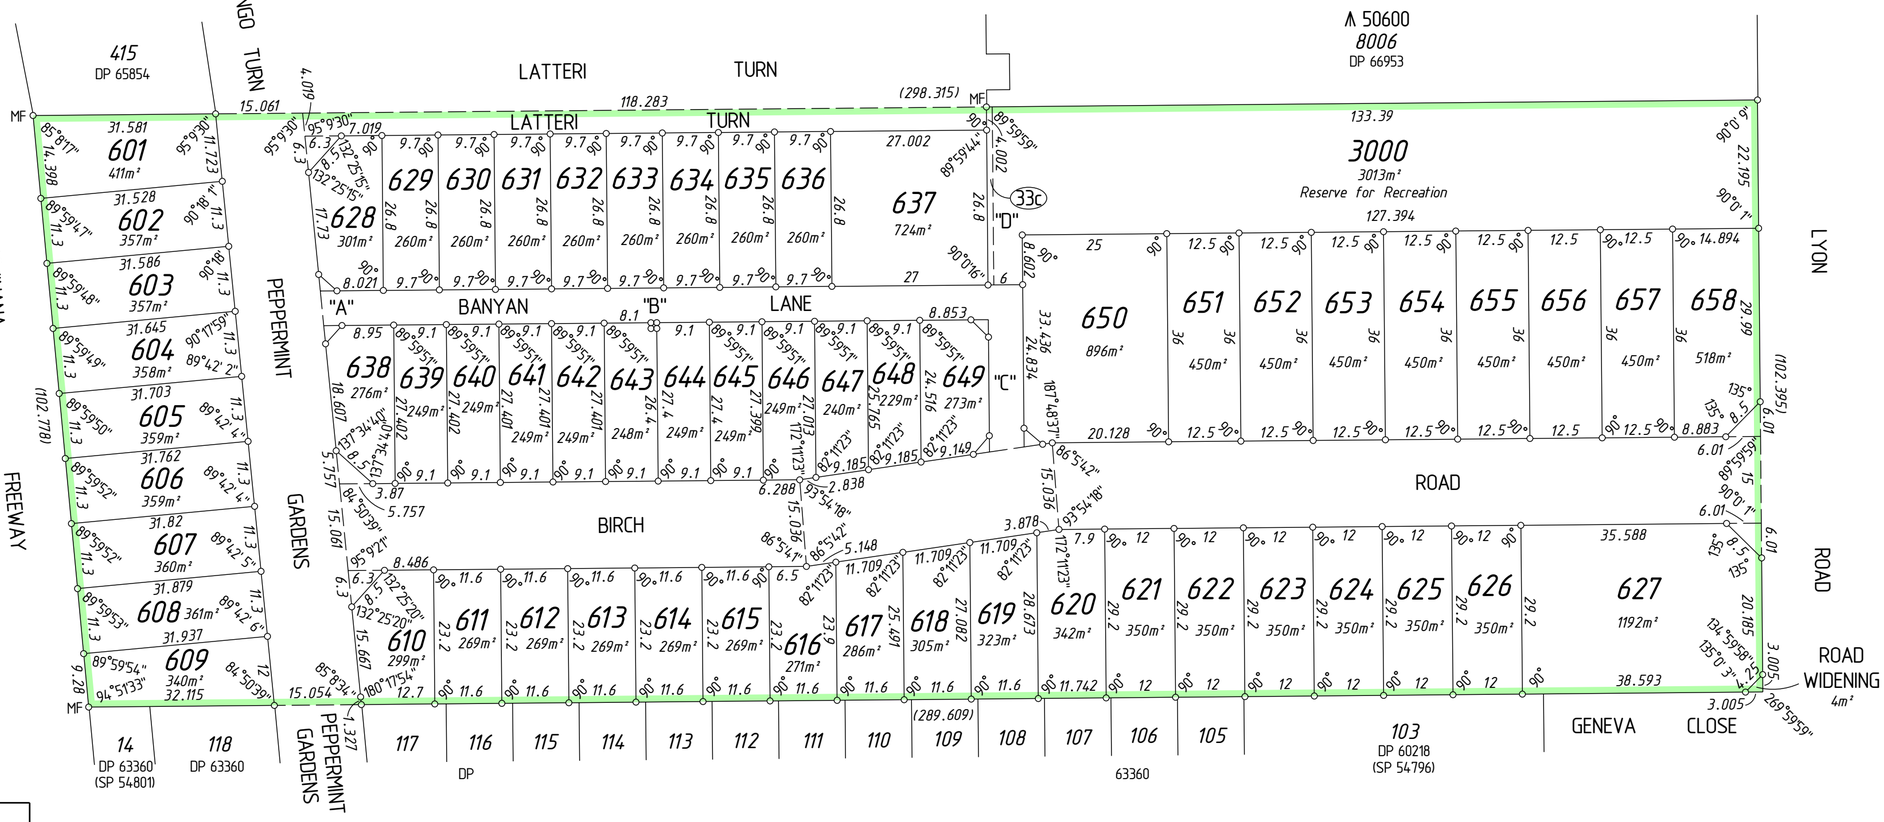

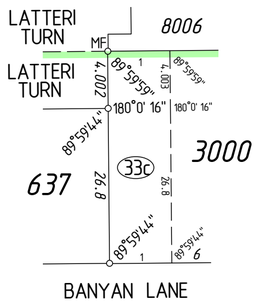

ENLARGEMENT AT "D"
NOT TO SCALE

N

INTERESTS AND NOTIFICATIONS

t 140100

SUBJECT	PURPOSE	STATUTORY REFERENCE	ORIGIN	LAND BURDENED	BENEFIT TO	COMMENTS
(33c)	EASEMENT (ELECTRICITY SUPPLY)	SEC 167 OF THE P&D ACT, REG 33(c)	THIS PLAN	LOT 3000	ELECTRICTY GENERATION CORPORATION	
LOT 3000	RESERVE FOR RECREATION RECREATION NOTIFICATION	VESTS IN THE CROWN UNDER SEC 152 OF THE P&D ACT SEC 165 OF THE P&D ACT	THIS PLAN DOC	LOTS 601 - 610 (incl.)		TRANSPORT NOISE

TYPE: FREEHOLD

PURPOSE: SUBDIVISION

PLAN OF

LOTS 601 - 658 (incl.), 3000, ROADS, ROAD WIDENING AND EASEMENT

DISTRICT: (JANDAKOT A.A.)
TOWNSITE: COCKBURN SOUND

SSA: YES

DPI FILE
LOCALITY AUBIN GROVE
LOCAL AUTHORITY CITY OF COCKBURN

FORMER TENURE: LOT 2 ON D 19303 CT 1917/769

ON
INDEX SEE SMARTPLAN

FIELD BOOK: 127092

SCALE 1 : 750 @A2
0 5 10 15 20 25 30 35
ALL DISTANCES ARE IN METRES

SURVEYOR'S CERTIFICATE - Reg 54
I, ... A. J. MARSH .....
hereby certify that this plan is accurate and is a correct representation of the -
(a) *survey, and/or
(b) *calculations from measurements recorded in the field records,
[*delete if inapplicable]
undertaken for the purposes of this plan and that it complies with the relevant written law(s) in relation to which it is lodged.

Licensed Surveyor ..... Date .....

SURVEYOR'S CERTIFICATE - Compiled
I, ...
hereby certify that this compiled plan -
(a) is a correct and accurate representation of the survey(s) of the subject land; and
(b) is in accordance with the relevant law in relation to which it is lodged.

Licensed Surveyor ..... Date .....

SURVEY FIRM

A.J. Marsh Pty Ltd
PO Box 355 GOSNELLS WA 6990
Mobile : 0438 582 441
Fax : 9398 1994
aj.marsh@westnet.com.au

LODGED	TYPE OF VALIDATION	APPROVED BY
DATE	FULL AUDIT	WESTERN AUSTRALIAN PLANNING COMMISSION
FEE PAID	LEGAL COMPONENT	FILE 146384
ASSESS No.	DOCKET PLAN/DIAGRAM	
	CERTIFIED CORRECT	
	I.S.C.	DELEGATED UNDER S.16 P&D Act 2005 DATE
	F.S.C.	

IN ORDER FOR DEALINGS

SUBJECT TO

For INSPECTOR OF PLANS & SURVEYS / AUTHORIZED LAND OFFICER DATE

APPROVED 26A (4)

INSPECTOR OF PLANS & SURVEYS / AUTHORIZED LAND OFFICER DATE

Landgate
Western Australian Land Information Authority

DEPOSITED PLAN

400848

SHEET 1 OF 1 SHEET
(PLUS SURVEY SHEET(S))
VERSION 1

A2 ORIGINAL