FOR HEADING SEE SHEET 1

LandSurveys
19 Brennan Way
Belmont WA 6104
PO Box 746 Belmont WA 6984
T (08) 9477 4477
F (08) 9477 4499
E projects@landsurveys.net.au
www.landsurveys.net.au
CAD File: DP411551.dwg
JOB No: 1700592

ENLARGEMENT 'B'
NOT TO SCALE

ENLARGEMENT 'C'
NOT TO SCALE

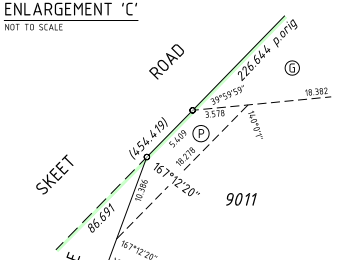

ENLARGEMENT 'A'
NOT TO SCALE

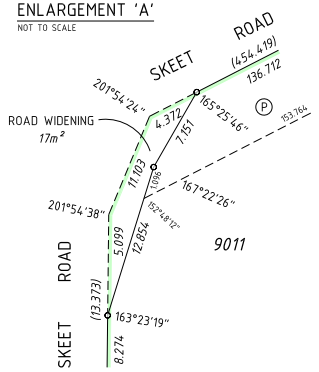

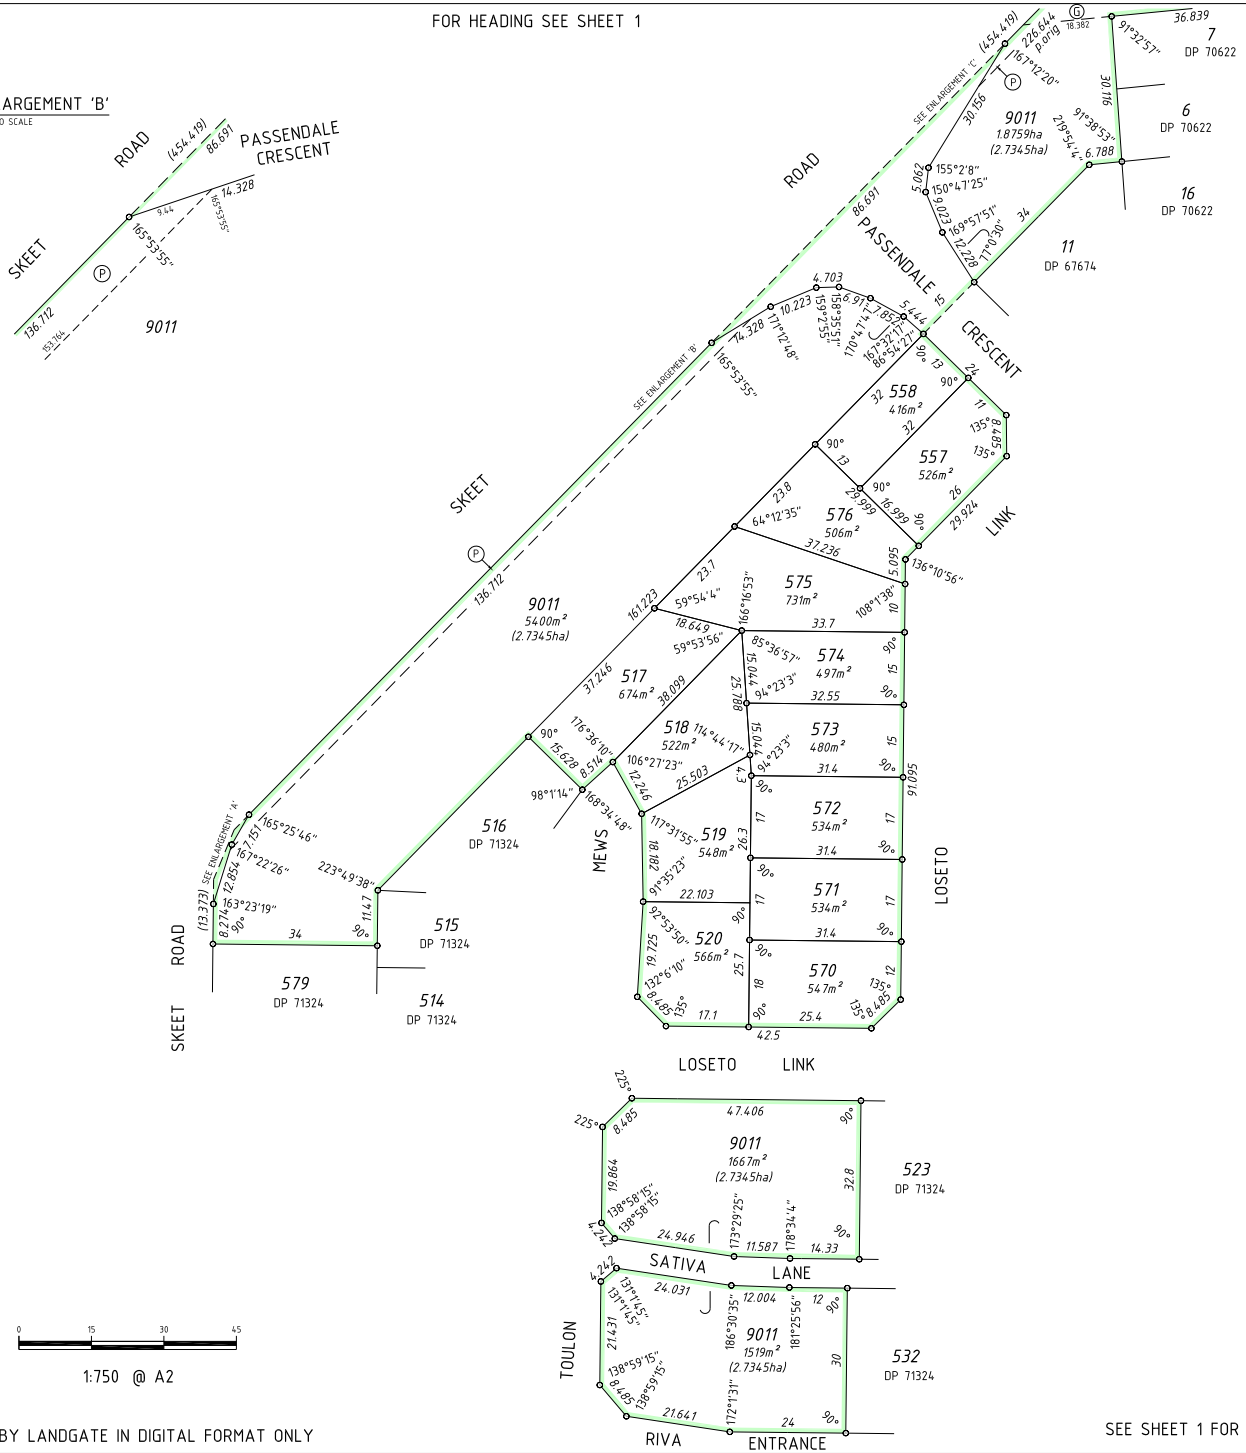

0 15 30 45

1:750 @ A2

HELD BY LANDGATE IN DIGITAL FORMAT ONLY

SEE SHEET 1 FOR INTERESTS AND NOTIFICATIONS

LICENSED SURVEYOR DATE

GOVERNMENT OF WESTERN AUSTRALIA

Landgate

DEPOSITED PLAN
411551
SHEET 2 OF 2 SHEETS
(PLUS SURVEY SHEET A)
VERSION 1