469-470	Lot 4	D 30522	14-208A
459-467	Lot 510	DP 402813	2956-142
458,468,9000	PT Lot 4 Pt Lot 510	D 30522 DP 402813	14-208A 2956-142

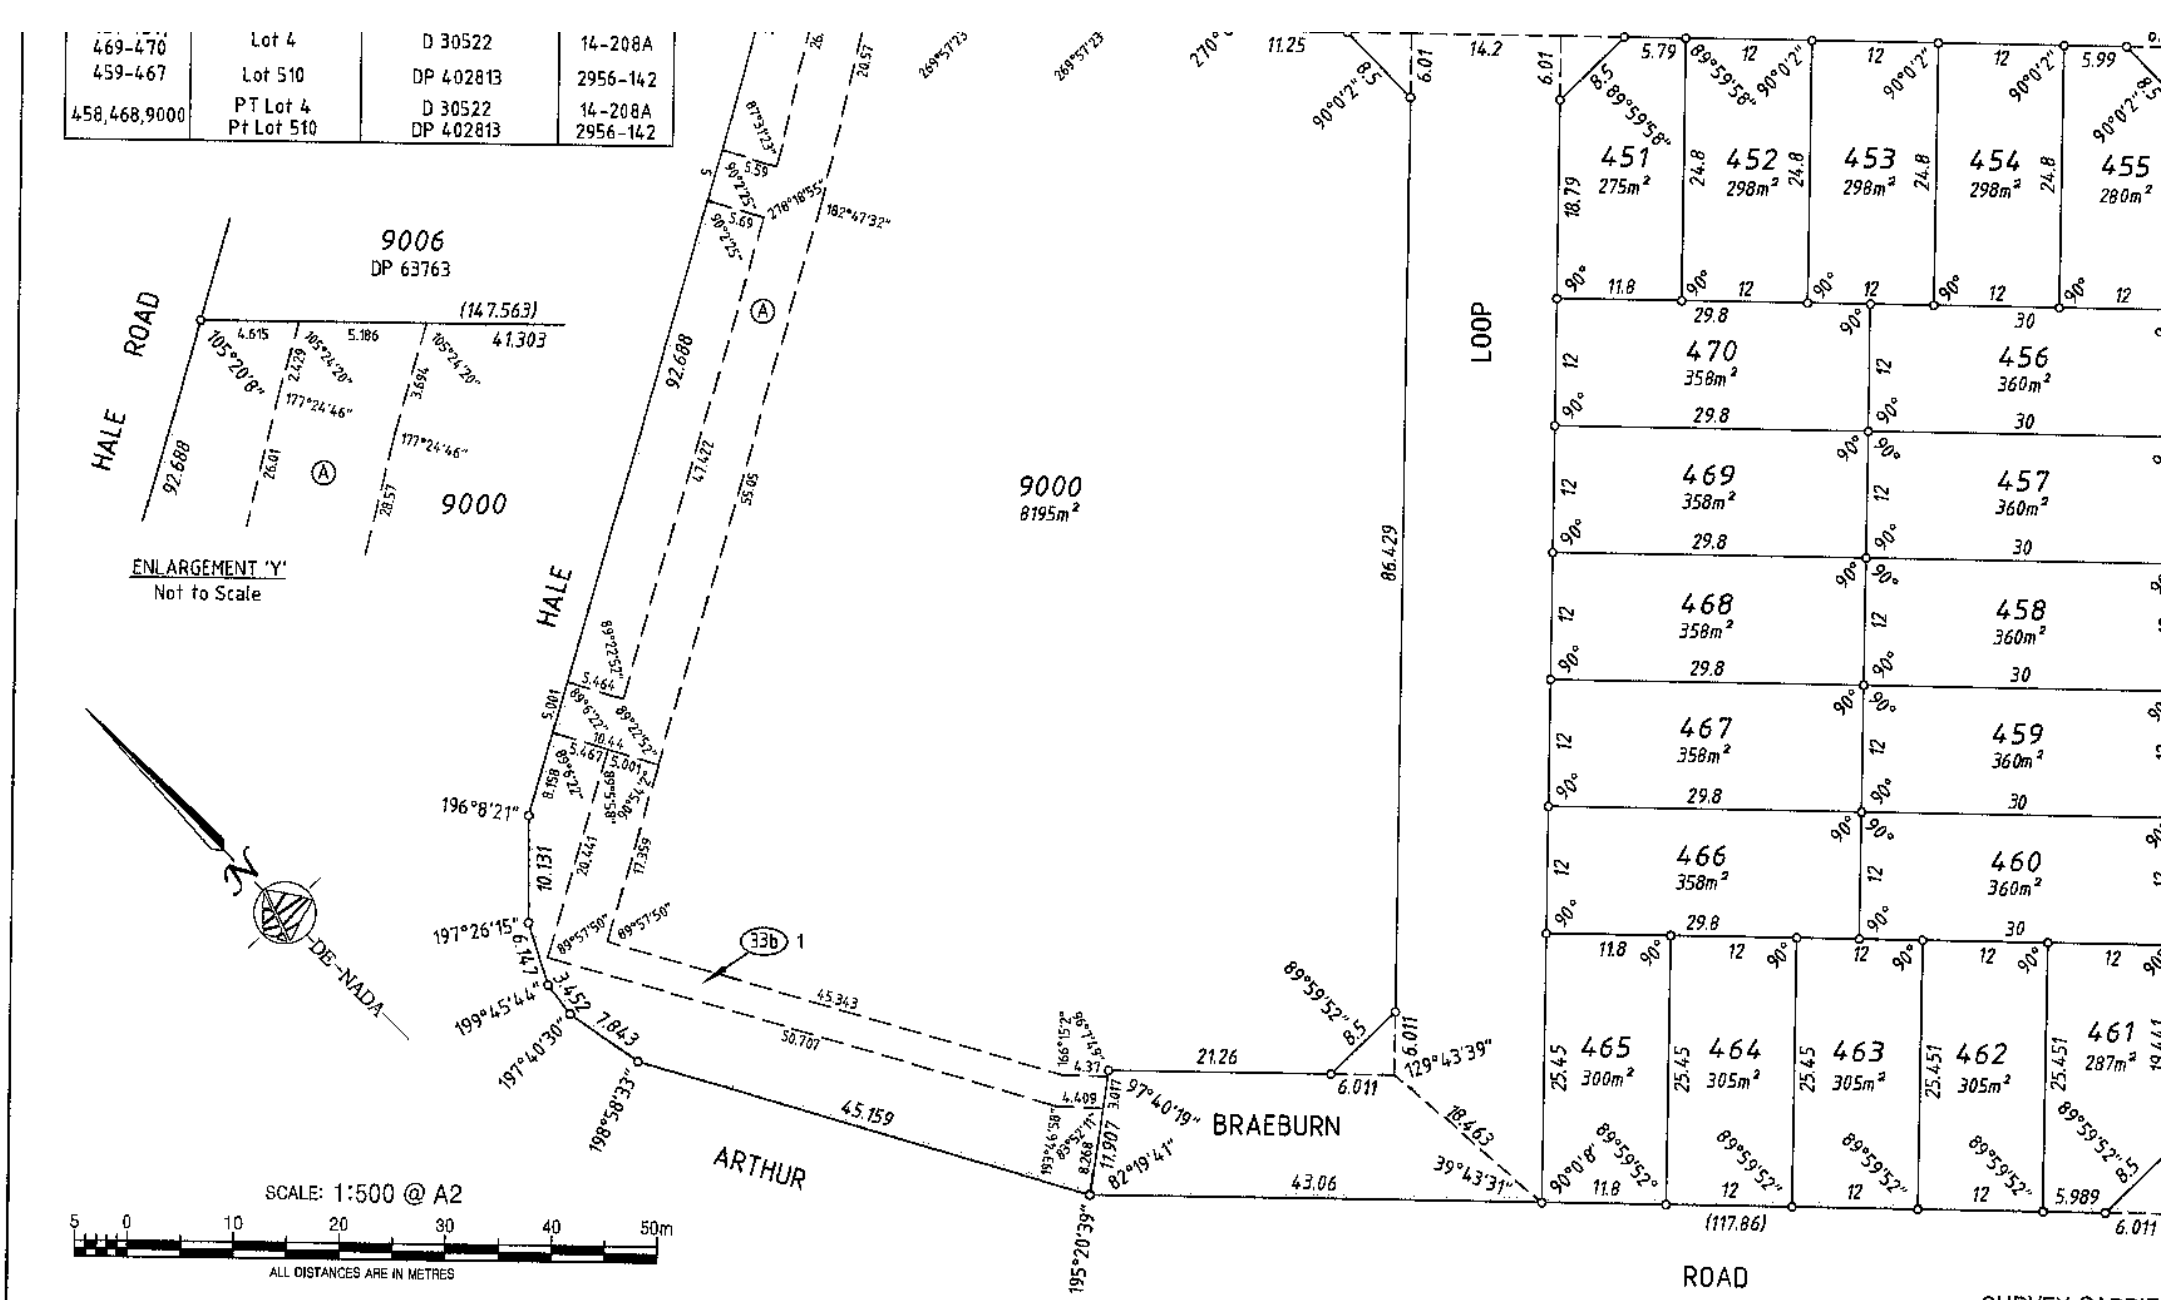

INTERESTS & NOTIFICATIONS

SUBJECT	PURPOSE	STATUTORY REFERENCE	ORIGIN	LAND BURDENED	BENEFIT TO	COMMENTS
(A)	EASEMENT		DOC N987180	LOT 9000	SEE DOCUMENT	SEE DP 412793 & NOTE 'Z'
(33b)	EASEMENT (SEWERAGE)	SEC 167 OF THE P & D ACT, REG 33(b)	THIS PLAN	LOT 9000	WATER CORPORATION	
(33b) 1	EASEMENT (SEWERAGE)	SEC 167 OF THE P & D ACT, REG 33(b)	THIS PLAN	LOT 9000	WATER CORPORATION	

SURVEY CARRIE
SPECIAL SURV
SEE SURVEY SHEETS

ALL BOUNDARY /
SHOWN ON THIS SI
USE ONLY THE SURVEY
THE TRUE FINAL POSIT
MARKS PLACED P